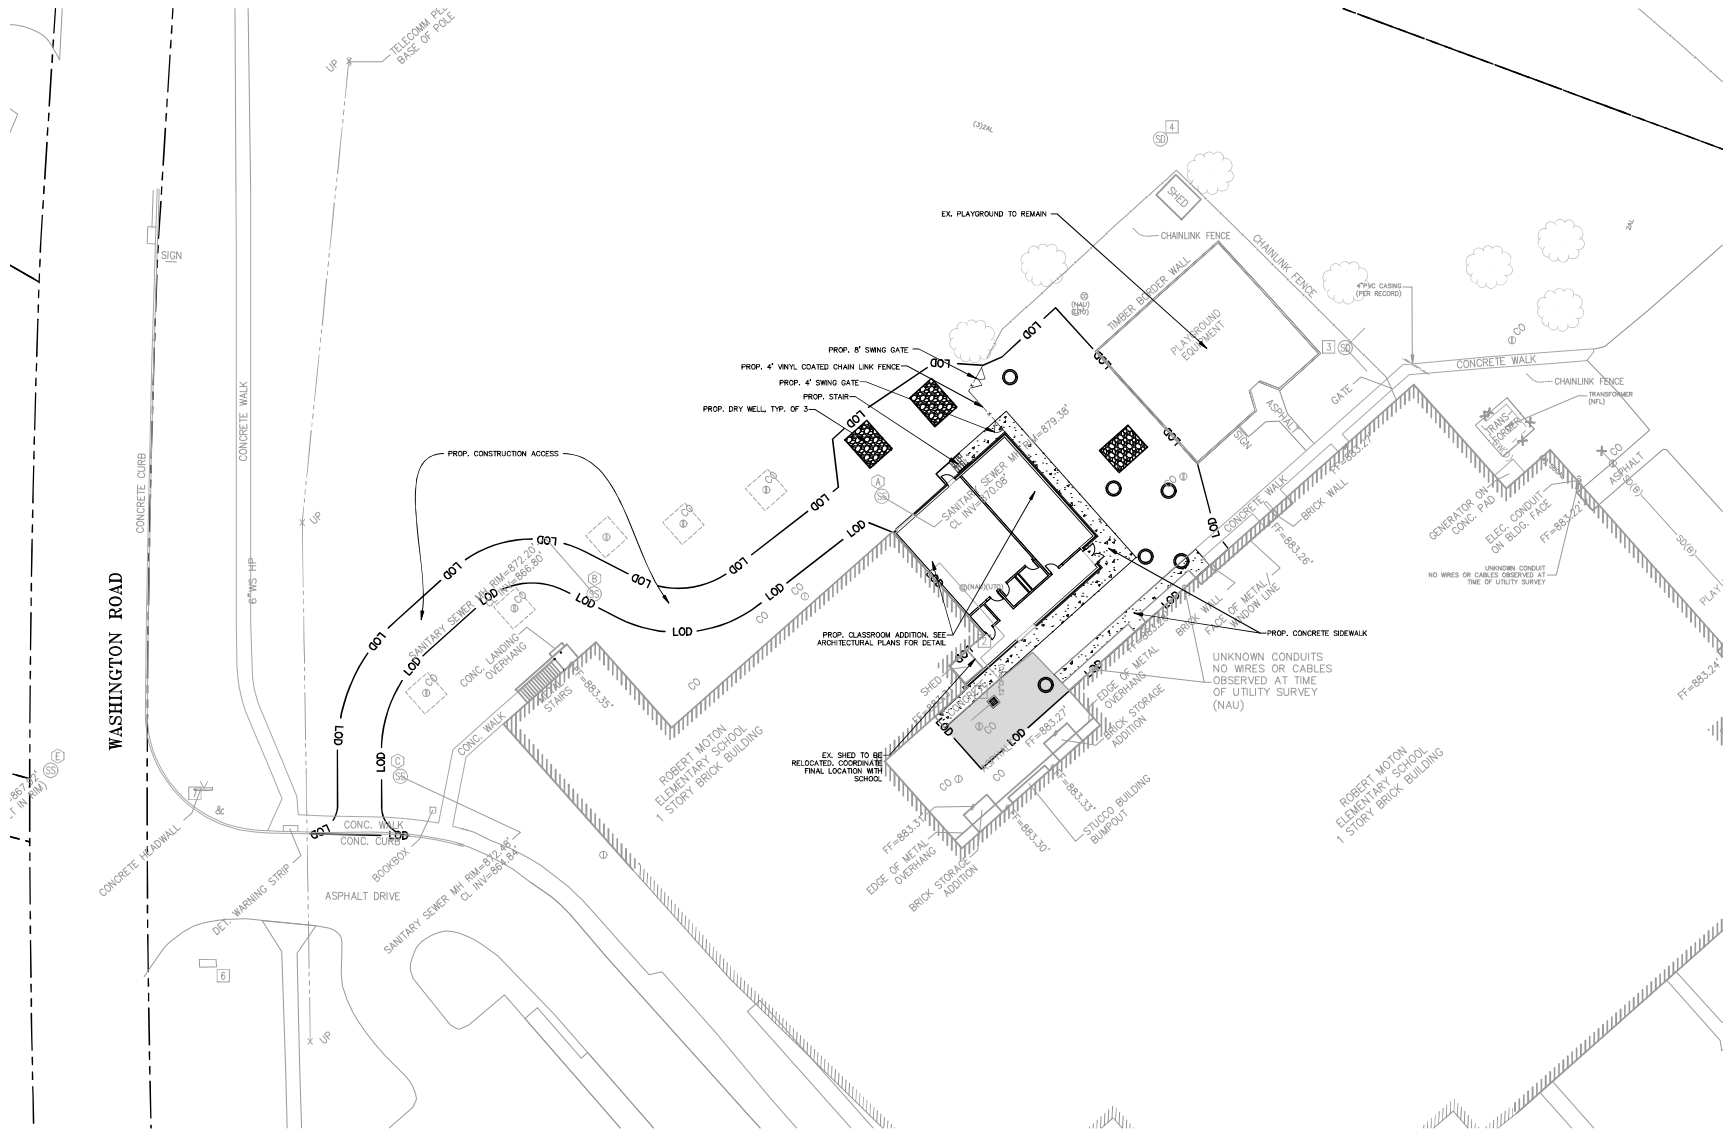

LEGEND

- EXISTING ELECTRIC METER
- EXISTING UTILITY POLE
- 180.0 × EXISTING SPOT ELEVATION
- EXISTING SANITARY SEWER MANHOLE
- EXISTING FIRE HYDRANT
- EXISTING TREES/SHRUBS
- EXISTING TREELINE
- E — EXISTING ELECTRIC LINE
- W — EXISTING WATER LINE
- SS — EXISTING SANITARY SEWER LINE
- EXISTING PROPERTY LINE
- EXISTING CHAIN LINK FENCE
- EXISTING BUILDING FOOTPRINT
- 181 — EXISTING CONTOUR
- EXISTING CURB AND GUTTER
- EXISTING PAVEMENT
- PROPOSED PAVEMENT
- 181 — PROPOSED CONTOUR
- PROPOSED MANHOLE
- LOD — PROPOSED LIMITS OF DISTURBANCE
- PROPOSED DRY WELL
- PROPOSED ASPHALT
- PROPOSED CONCRETE

0 20' 40'
GRAPHIC SCALE

PROFESSIONAL CERTIFICATION:
I CERTIFY THAT THESE DOCUMENTS WERE PREPARED OR APPROVED BY ME, AND THAT I AM A DULY LICENSED PROFESSIONAL ENGINEER UNDER THE LAWS OF THE STATE OF MARYLAND.

LICENSE NO. 31168

EXPIRATION DATE: 01/12/2025

MOSELEYARCHITECTS
1414 KEY HIGHWAY SECOND FLOOR, BALTIMORE, MD 21230
PHONE (410) 539-4300 FAX (410) 539-8650
MOSELEYARCHITECTS.COM

STATE OF MARYLAND
JASON A. MOSELEY
No. 31168
PROFESSIONAL ENGINEER
12/19/24

ROBERT MOTON ELEMENTARY SCHOOL KINDERGARTEN ADDITION

CARROLL COUNTY PUBLIC SCHOOLS
1413 WASHINGTON ROAD, WESTMINSTER, MD 21157

PROJECT NO: 641449
DATE: DECEMBER 13, 2024

REVISIONS

DATE	DESCRIPTION

SITE PLAN

C-200

8/13/2024 8:00:00 AM