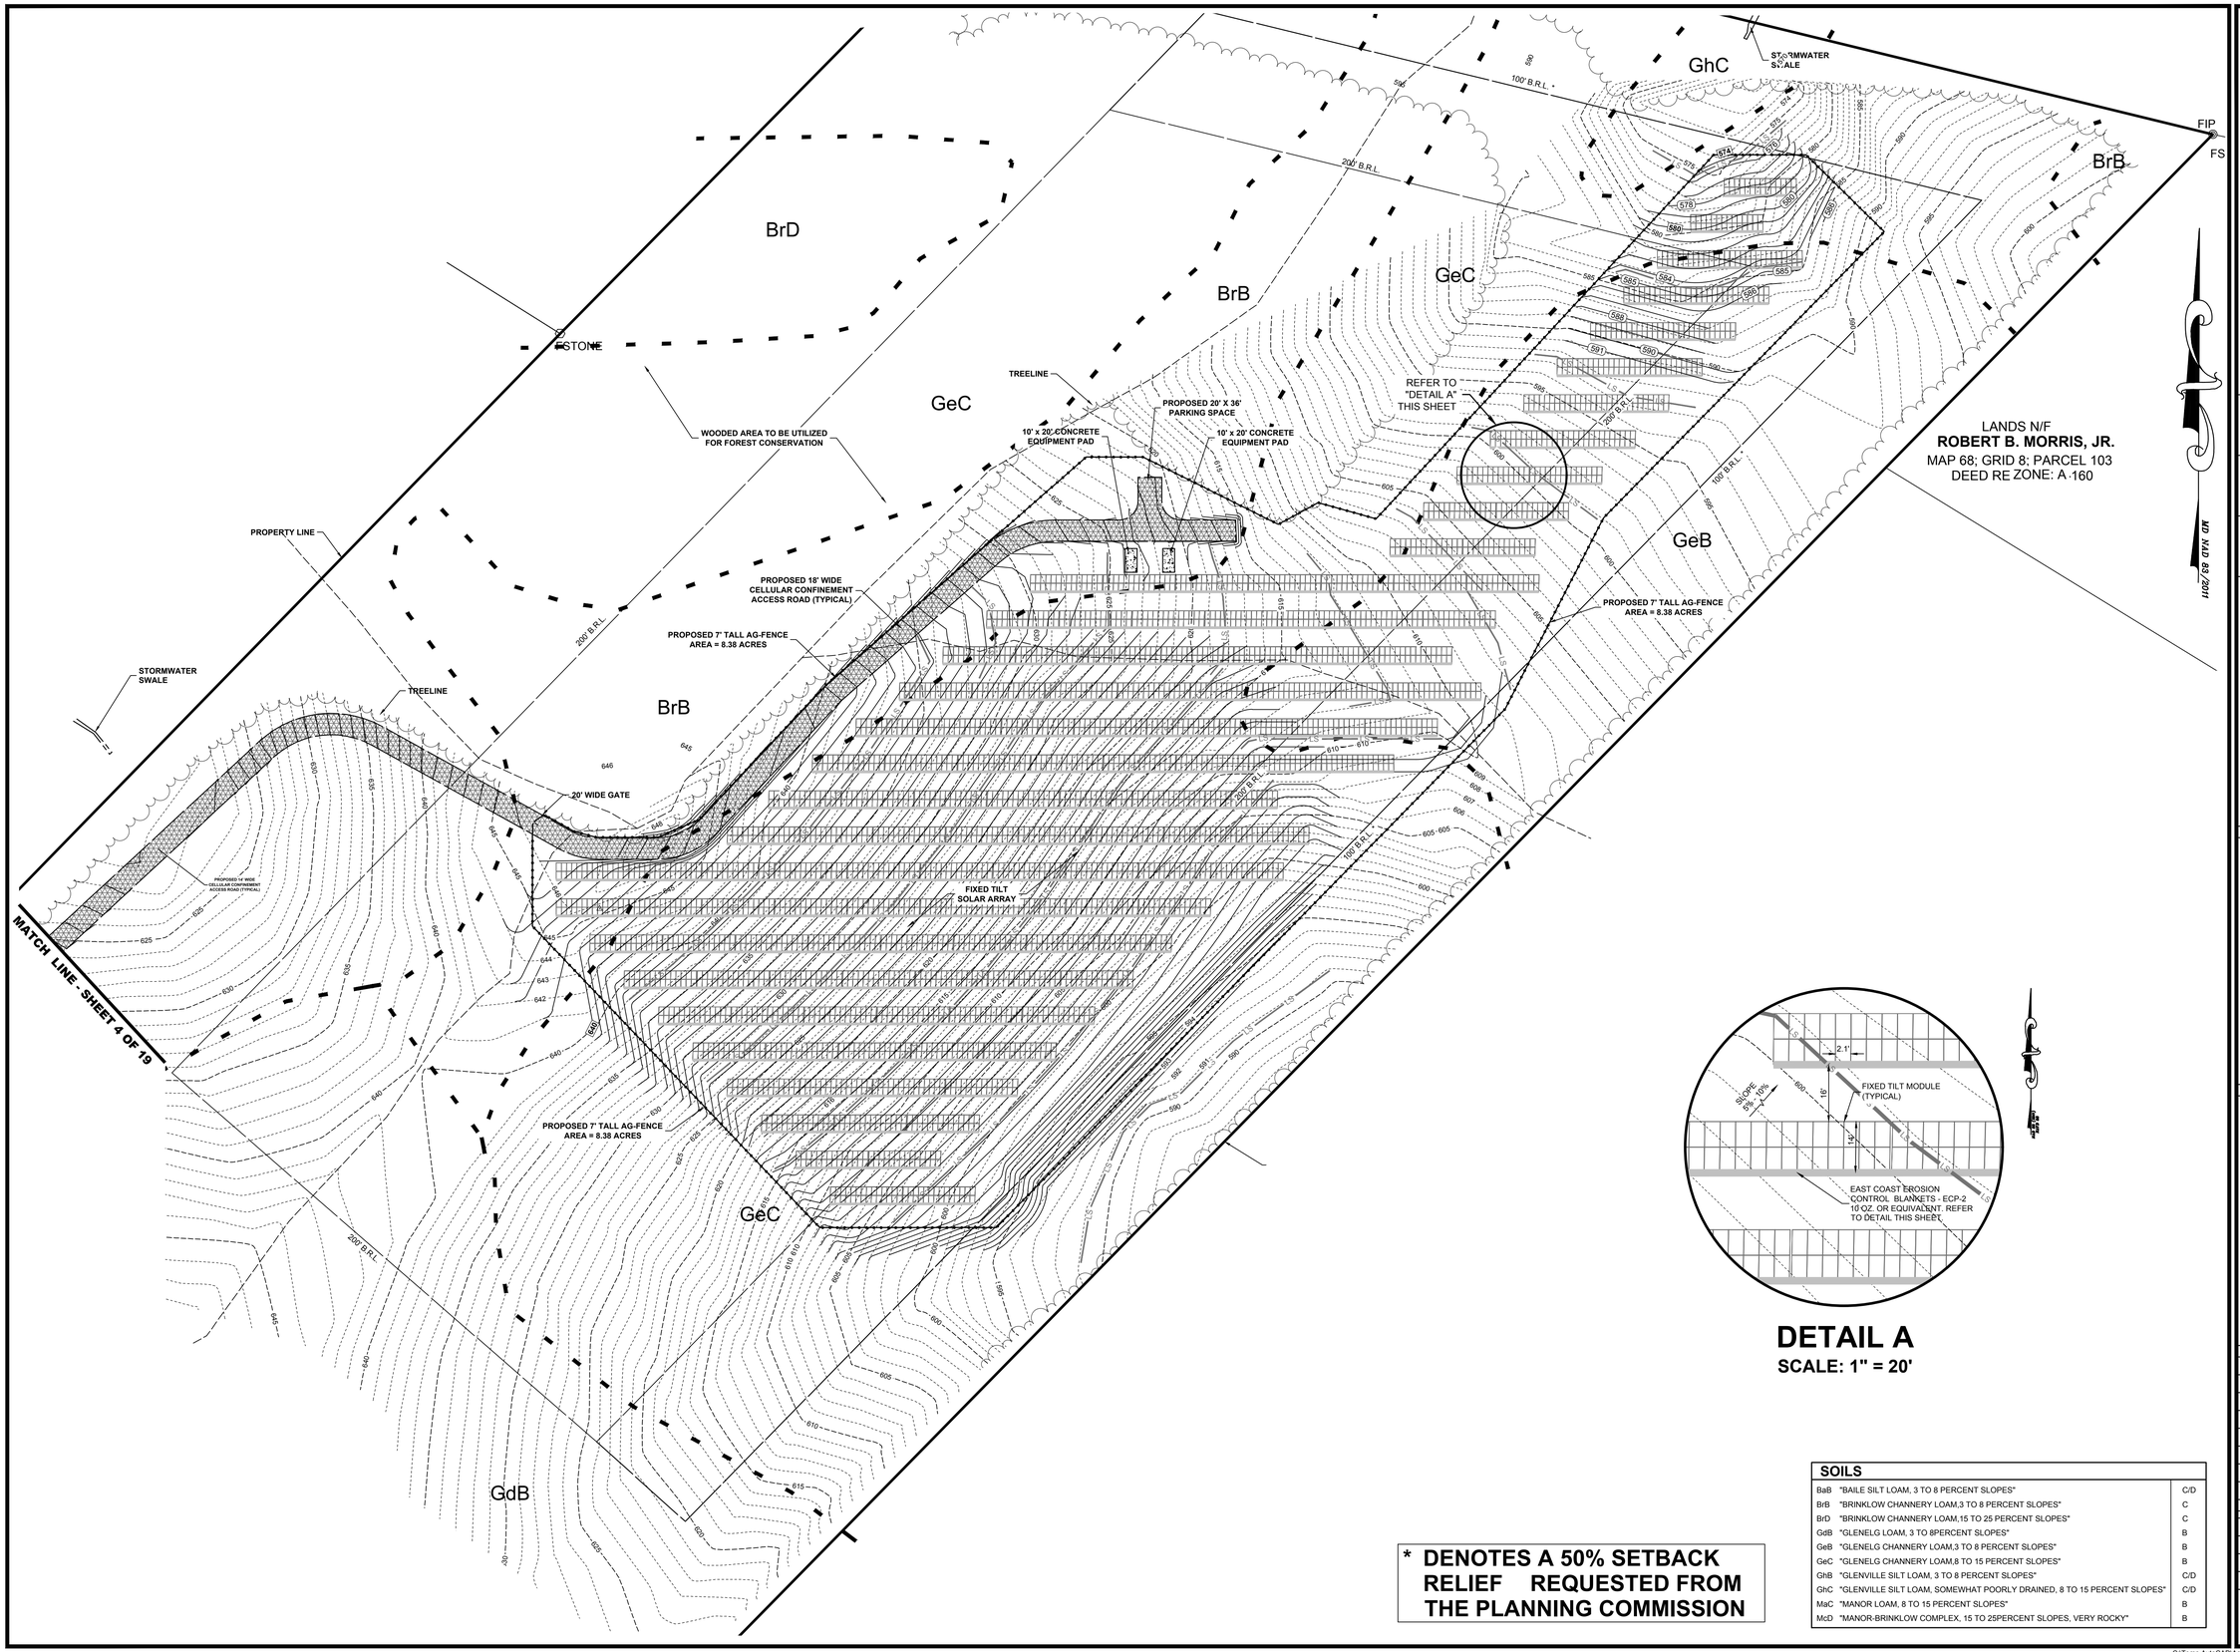

DETAIL A

SCALE: 1" = 20'

* DENOTES A 50% SETBACK RELIEF REQUESTED FROM THE PLANNING COMMISSION

SOILS		
BaB	"BAILE SILT LOAM, 3 TO 8 PERCENT SLOPES"	C/D
BrB	"BRINKLOW CHANNERY LOAM,3 TO 8 PERCENT SLOPES"	C
BrD	"BRINKLOW CHANNERY LOAM,15 TO 25 PERCENT SLOPES"	C
GdB	"GLENELG LOAM, 3 TO 8PERCENT SLOPES"	B
GeB	"GLENELG CHANNERY LOAM,3 TO 8 PERCENT SLOPES"	B
GeC	"GLENELG CHANNERY LOAM,8 TO 15 PERCENT SLOPES"	B
GhB	"GLENVILLE SILT LOAM, 3 TO 8 PERCENT SLOPES"	C/D
GhC	"GLENVILLE SILT LOAM, SOMEWHAT POORLY DRAINED, 8 TO 15 PERCENT SLOPES"	C/D
MaC	"MANOR LOAM, 8 TO 15 PERCENT SLOPES"	B
McD	"MANOR-BRINKLOW COMPLEX, 15 TO 25PERCENT SLOPES, VERY ROCKY"	B

BECKER MORGAN GROUP

ARCHITECTURE ENGINEERING

Delaware
309 South Governors Avenue
Dover, DE 19904
302.734.7950
The Tower at STAR Campus
100 Discovery Boulevard, Suite 102
Newark, DE 19713
302.369.3700

Maryland
312 West Main Street, Suite 300
Salisbury, MD 21801
410.546.9100

North Carolina
3333 Jaeckle Drive, Suite 120
Wilmington, NC 28403
910.341.7600

www.beckermorgan.com

NOT FOR CONSTRUCTION

I HEREBY CERTIFY THAT THESE DOCUMENTS WERE PREPARED OR APPROVED BY ME, AND THAT I AM A DULY LICENSED PROFESSIONAL ENGINEER UNDER THE LAWS OF THE STATE OF MARYLAND

LICENSE NUMBER: 30331

EXPIRATION DATE: 09/23/26

PROJECT TITLE

DIXON LANE SOLAR PROJECT

DIXON LANE
ELDERSBURG
CARROLL COUNTY, MD
FOURTEENTH ELECTION DISTRICT

CONCEPT

SHEET TITLE

SITE PLAN

0 30 60 120

SCALE : 1" = 60'

ISSUE BLOCK

MARK	DATE	DESCRIPTION
	12/03/24	CARROLL COUNTY
	08/26/24	CARROLL COUNTY

LAYER STATE : 5

PROJECT NO.:	2024034.00
DATE:	05/13/2024
SCALE:	1" = 60'
DRAWN BY: E.H.H.	PROJ. MGR.: E.H.H.

SHEET

5 OF 19

CARROLL COUNTY FILE NO. S-23-0014

COPYRIGHT 2024

C:\Temp AutoCAD\AcPublish_7556\202403400-SITE-C3D21.dwg, Dec 03, 2024 - 4:48pm