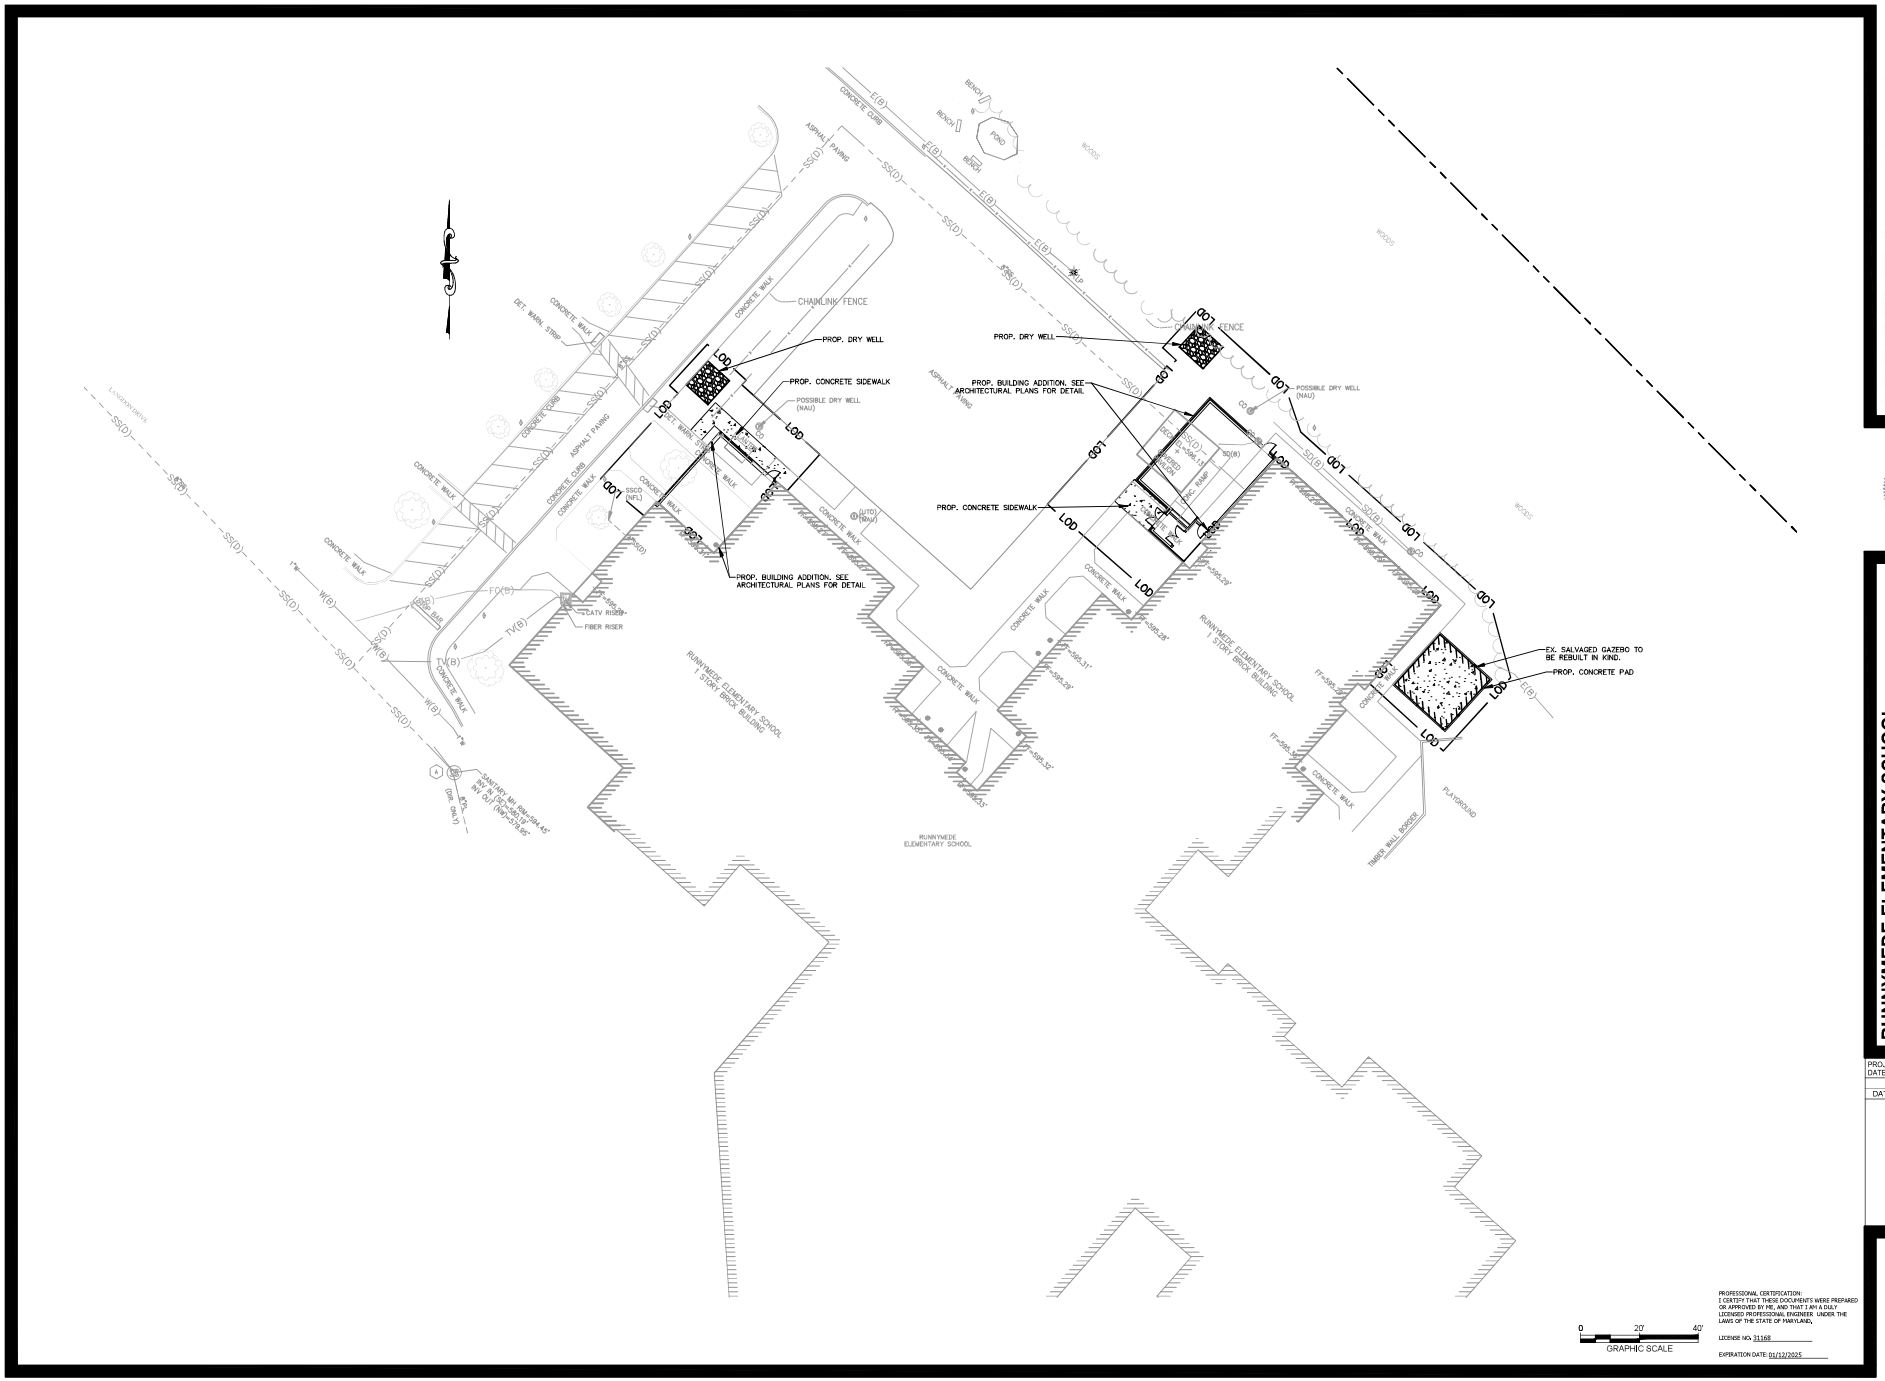

PROFESSIONAL CERTIFICATION:
I CERTIFY THAT THESE DOCUMENTS WERE PREPARED OR APPROVED BY ME, AND THAT I AM A DULY LICENSED PROFESSIONAL ENGINEER UNDER THE LAWS OF THE STATE OF MARYLAND.

LICENSE NO. 31168

EXPIRATION DATE: 01/12/2025

MOSELEYARCHITECTS
1414 KEY HIGHWAY, SECOND FLOOR, BALTIMORE, MD 21230
PHONE (410) 539-4300 FAX (410) 539-0660
MOSELEYARCHITECTS.COM

STATE OF MARYLAND
JASON A. LAND
No. 31168
REGISTERED PROFESSIONAL ENGINEER
12/19/24

RUNNYMEDE ELEMENTARY SCHOOL KINDERGARTEN ADDITION

CARROLL COUNTY PUBLIC SCHOOLS
3000 LANGDON DRIVE, WESTMINSTER, MD 21158

PROJECT NO: 641449
DATE: AUGUST 13, 2024

REVISIONS

DATE	DESCRIPTION

SITE PLAN

C-200

8/13/2024 8:00:00 AM