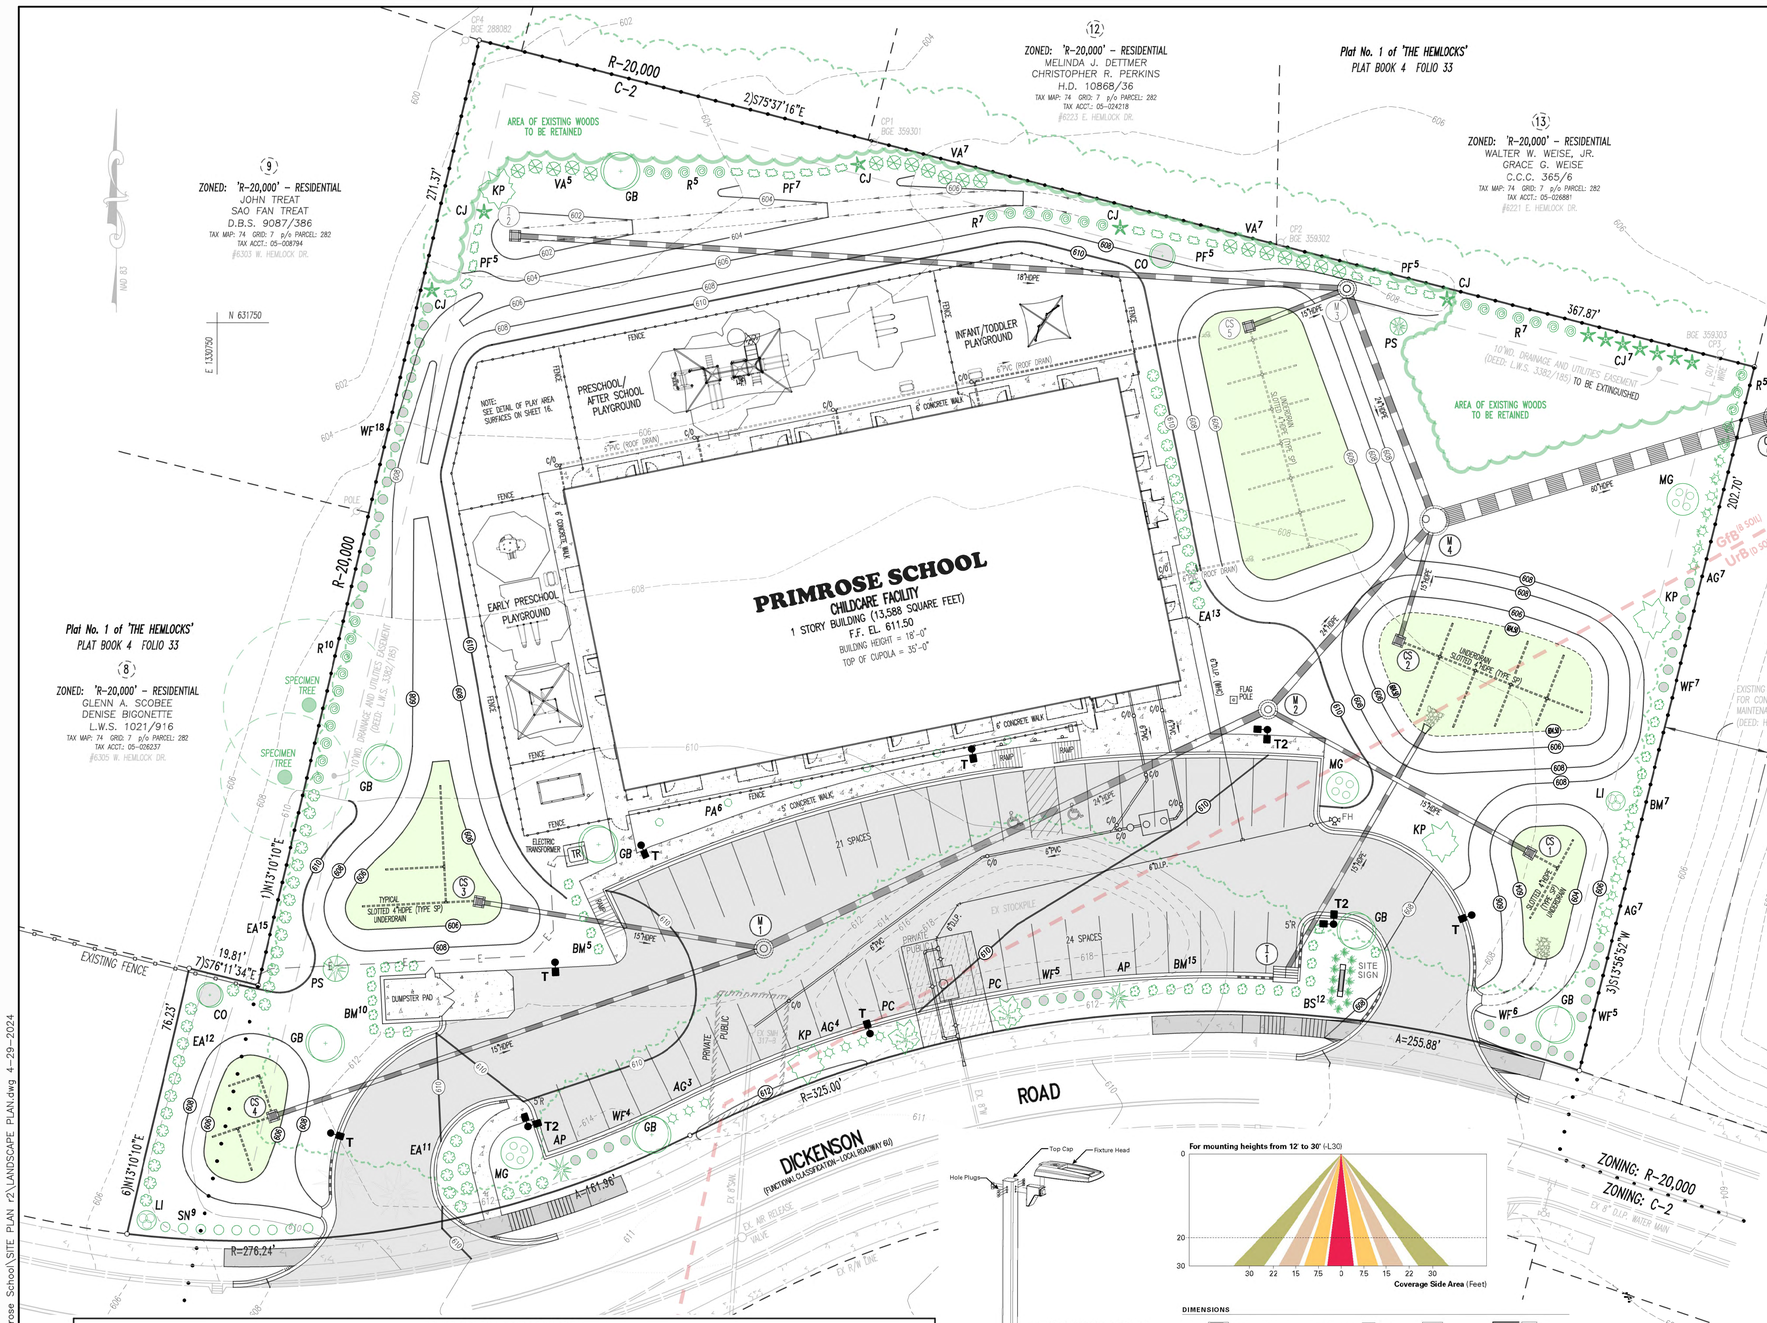
PRIMROSE SCHOOL
CHILDCARE FACILITY
1 STORY BUILDING (13,588 SQUARE FEET)
F.F. EL. 611.50
BUILDING HEIGHT = 18'-0"
TOP OF CUPOLA = 35'-0"
ROAD
DICKENSON
(FUNCTIONAL CLASSIFICATION - LOCAL ROADWAY (6))
R=325.00'
A=255.88'
R=276.24'
R=161.96'
R-20,000
C-2
ZONING: R-20,000
ZONING: C-2
PRESCHOOL/ AFTER SCHOOL PLAYGROUND
INFANT/TODDLER PLAYGROUND
EARLY PRESCHOOL PLAYGROUND
21 SPACES
24 SPACES
SITE SIGN
DUMPSTER PAD
ELECTRIC TRANSFORMER
FLAG POLE
AREA OF EXISTING WOODS TO BE RETAINED
TO BE EXTINGUISHED
EXISTING FENCE
EXISTING 30' WIDE EASEMENT FOR ACCESS FOR CONSTRUCTION, RECONSTRUCTION, AND MAINTENANCE OF A STORM DRAINAGE SYSTEM. (DEED: H.D. 10831-105)
Plat No. 1 of 'THE HEMLOCKS' PLAT BOOK 4 FOLIO 33
(8) ZONED: 'R-20,000' - RESIDENTIAL GLENN A. SCOBEE DENISE BIGONETTE L.W.S. 1021/916 TAX MAP: 74 GRID: 7 p/o PARCEL: 282 TAX ACCT.: 05-028237 #6305 W. HEMLOCK DR.
(9) ZONED: 'R-20,000' - RESIDENTIAL JOHN TREAT SAO FAN TREAT D.B.S. 9087/386 TAX MAP: 74 GRID: 7 p/o PARCEL: 282 TAX ACCT.: 05-008784 #6303 W. HEMLOCK DR.
(12) ZONED: 'R-20,000' - RESIDENTIAL MELINDA J. DETTMER CHRISTOPHER R. PERKINS H.D. 10868/36 TAX MAP: 74 GRID: 7 p/o PARCEL: 282 TAX ACCT.: 05-024218 #6221 E. HEMLOCK DR.
(13) ZONED: 'R-20,000' - RESIDENTIAL WALTER W. WEISE, JR. GRACE G. WEISE C.C.C. 365/6 TAX MAP: 74 GRID: 7 p/o PARCEL: 282 TAX ACCT.: 05-026881 #6221 E. HEMLOCK DR.
ZONED: 'R-20,000' - RESIDENTIAL BOARD OF EDUCATION OF CARROLL COUNTY L.W.S. 2367/36 TAX MAP: 74 GRID: 7 PARCEL: 30 TAX ACCT. 05-110252 'OKLAHOMA ROAD MIDDLE SCHOOL SITE' CARROLL COUNTY SITE DEVELOPMENT PLAN FILE S-94-060
N 631750
E 1330750
MD 83
2)S75°37'16"E 271.37'
1)N13°10'10"E 76.23'
2)N13°10'10"E 19.81'
7)S76°11'34"E 367.87'
3)S13°36'52"W 202.70'
6)N13°10'10"E
EX. 8" D.I.P. WATER MAIN
EX. 6" D.I.P. STOCKPILE
EX. 6" D.I.P. GAS LINE
EX. 6" D.I.P. SEWER LINE
EX. 6" D.I.P. WATER LINE
EX. 4" D.I.P. FORCE MAIN
EX. 4" D.I.P. SEWER LINE
EX. 4" D.I.P. GAS LINE
EX. 4